LAST MODIFIED: Oct 04, 2010 - 4:01pm BY USER: Cgarduno
DWG. LOCATION: I:\ALBUQUER\AB2082-1B Sunport Blvd Rehab\DWG'S\Figure\
DWG. NAME: Sunport Blvd Phasing.dwg

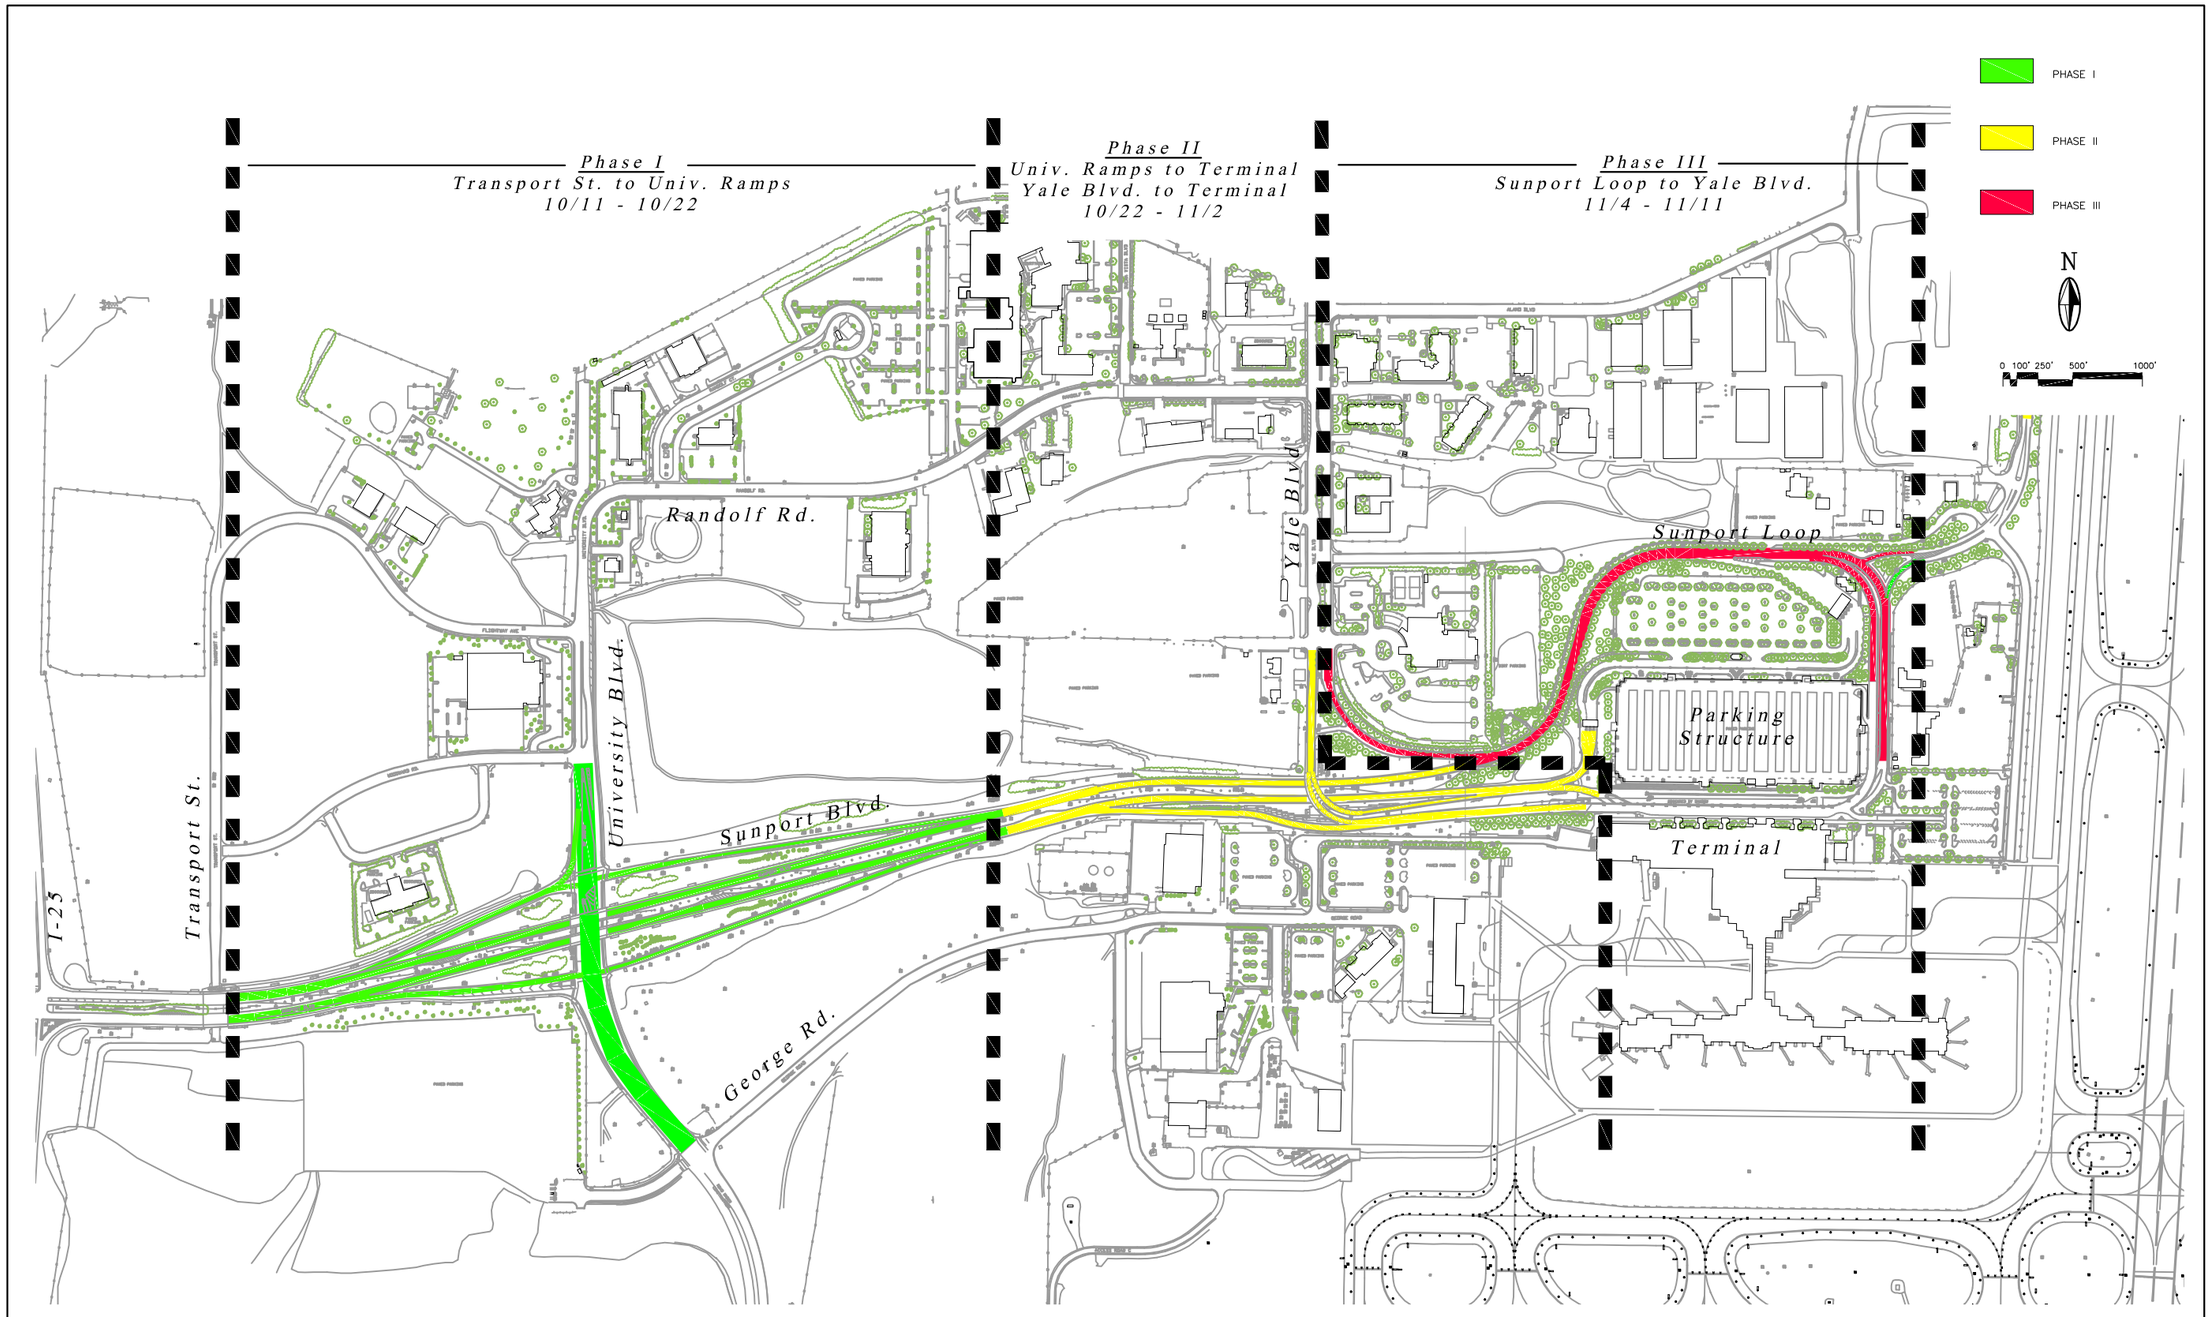

Sunport Blvd. Rehabilitation - Albuquerque International Sunport, Albuquerque, New Mexico

MOLZENCORBIN

Project Phasing