SIGN FACE DETAILS

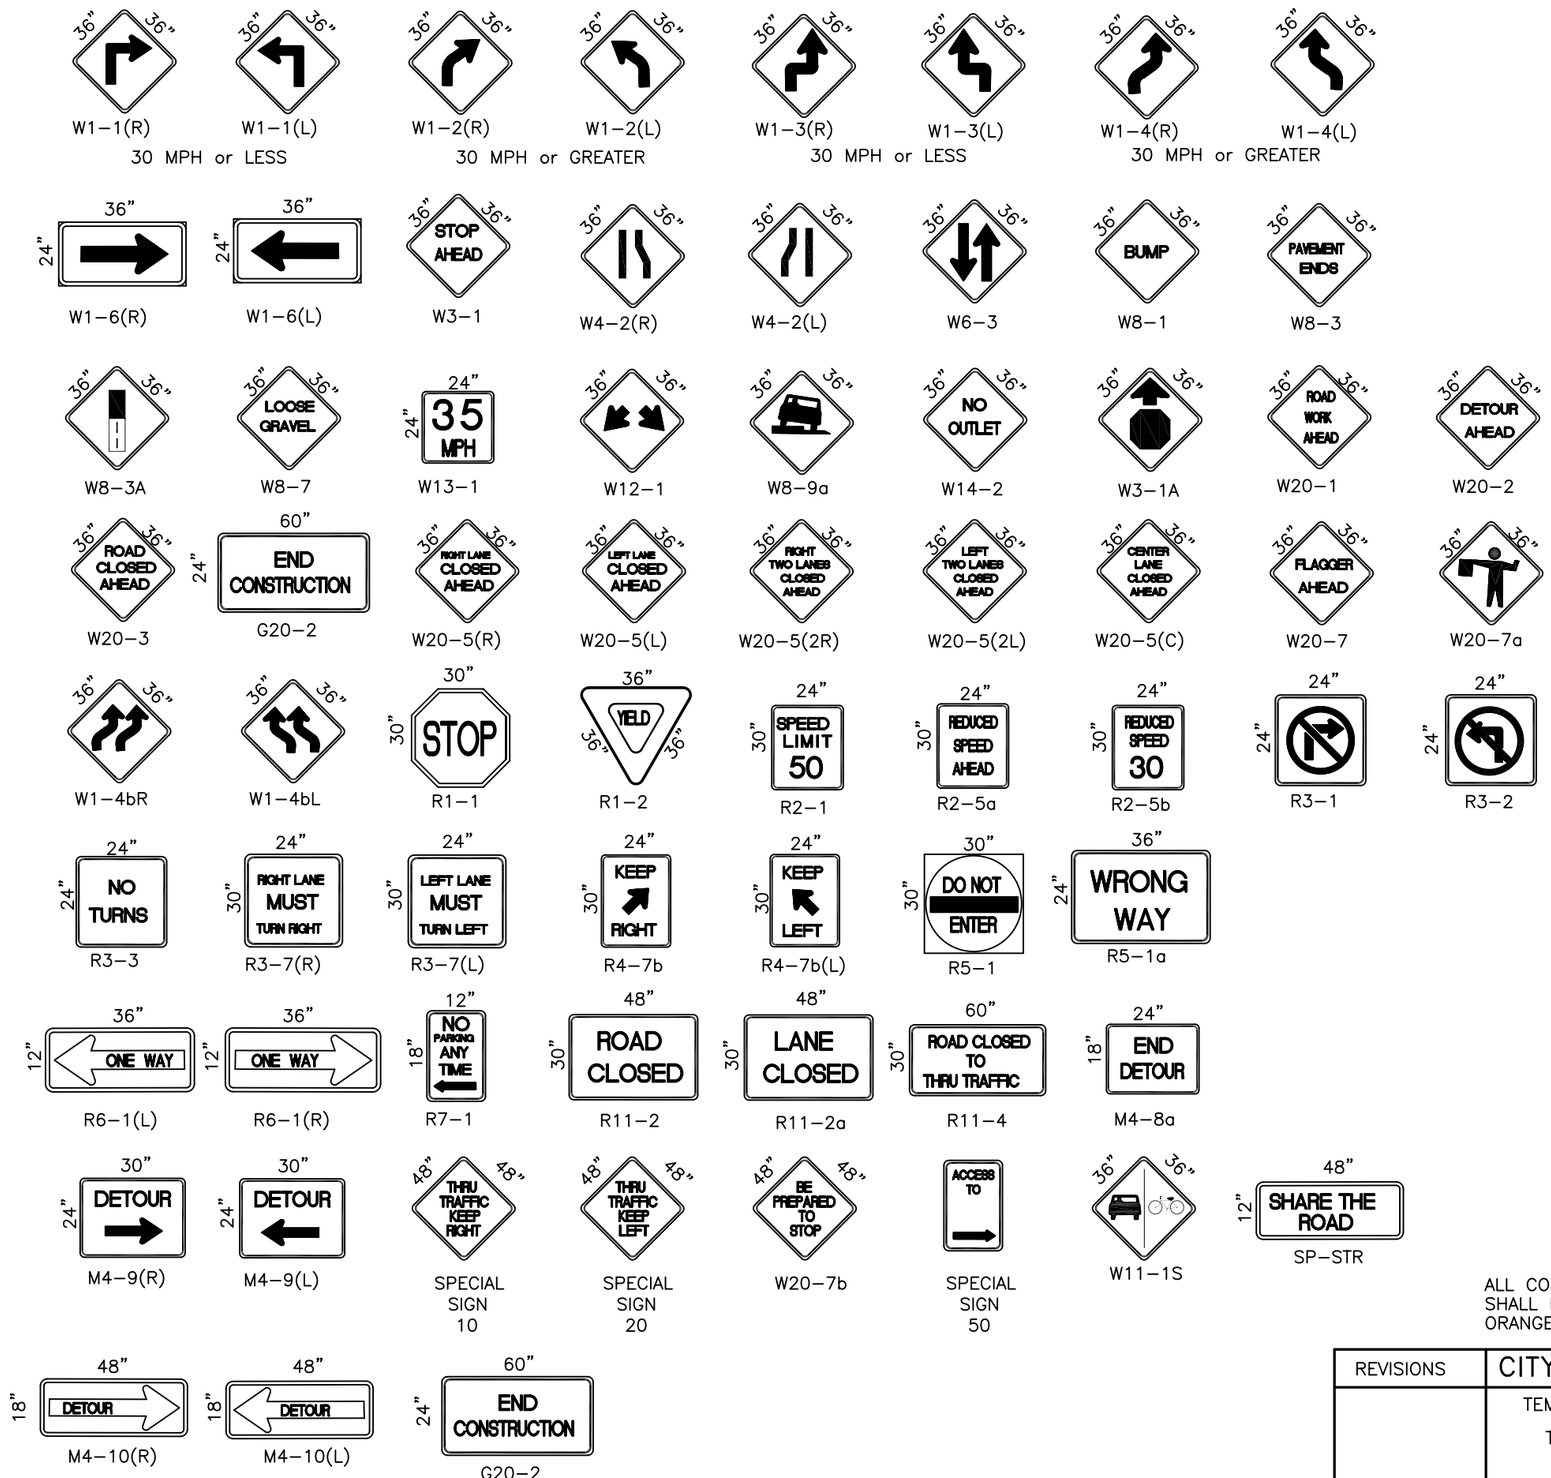

ALL CONSTRUCTION WARNING SIGNS SHALL HAVE A BLACK LEGEND ON A ORANGE BACKGROUND.

REVISIONS	CITY OF ALBUQUERQUE
	TEMPORARY TRAFFIC CONTROL TRAFFIC CONTROL SIGNING
	DWG. 2802 JANUARY 2003