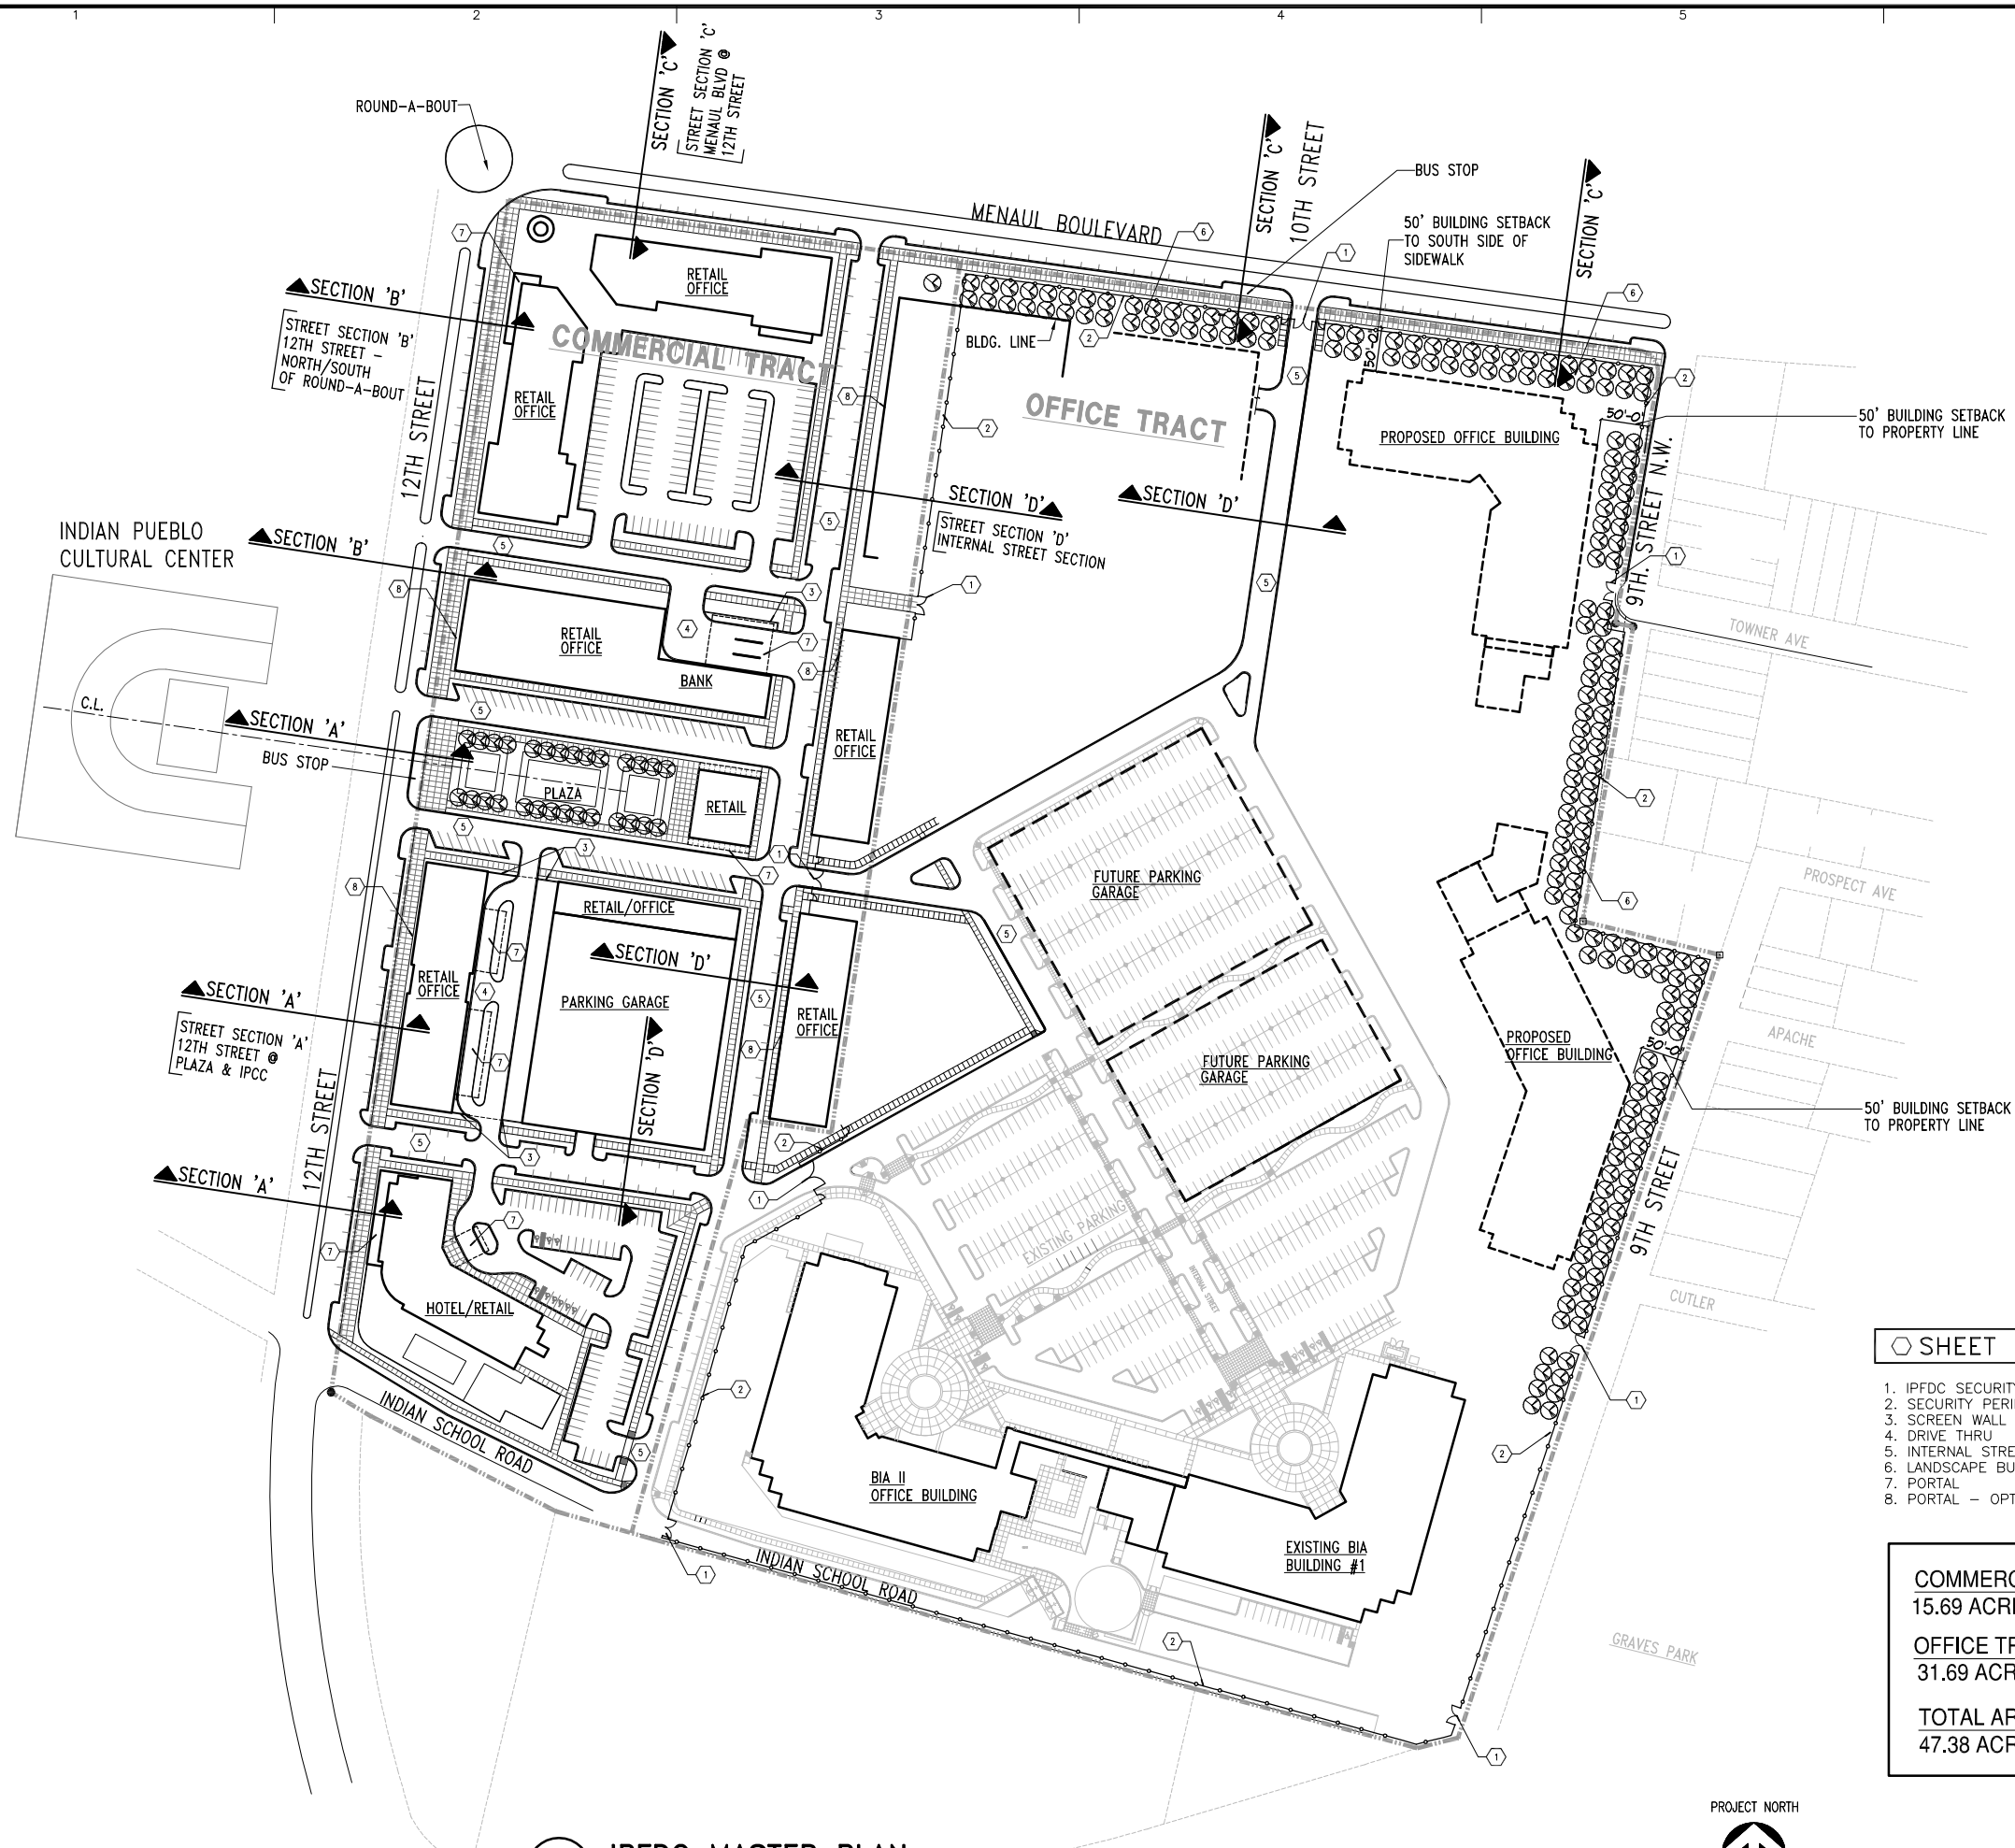

SHEET KEYNOTES

1. IPFDC SECURITY GATE
2. SECURITY PERIMETER FENCE
3. SCREEN WALL
4. DRIVE THRU
5. INTERNAL STREET
6. LANDSCAPE BUFFER – ORCHARD LIKE
7. PORTAL
8. PORTAL – OPTION

COMMERCIAL TRACT	15.69 ACRES
OFFICE TRACT	31.69 ACRES
TOTAL AREA	47.38 ACRES

A1 IPFDC MASTER PLAN
SCALE: N.T.S.

DCSW ARCHITECTS
DESIGN COLLABORATIVE SOUTHWEST, INC.
320 Central Ave., SW, Albuquerque, NM 87102
505.843.9639 Fax.505.843.9683
Web Site: www.dcswarchitects.com
E-Mail: dcsw@dcswarchitects.com

© 2003, DCSW, Inc.
Duplication or reproduction by any means without the express written consent of DCSW, Inc. is a violation of Federal and international law. The information contained on this document is the intellectual property of DCSW, Inc. and all rights thereto are Reserved. For exceptions, refer to the Owner-Architect Agreement.
COPYRIGHT DCSW, INC., 2004

CONSULTANTS

Architect Engineer

IPFDC
MASTER PLAN

INDIAN SCHOOL BLVD
ALBUQUERQUE, NM

MARK	DATE	DESCRIPTION

ISSUE:	
PROJECT NO:	
CAD DWG FILE:	
DRAWN BY:	CW
CHECKED BY:	BH
DATE:	8–11–05

SHEET TITLE
SITE PLAN

SP-01