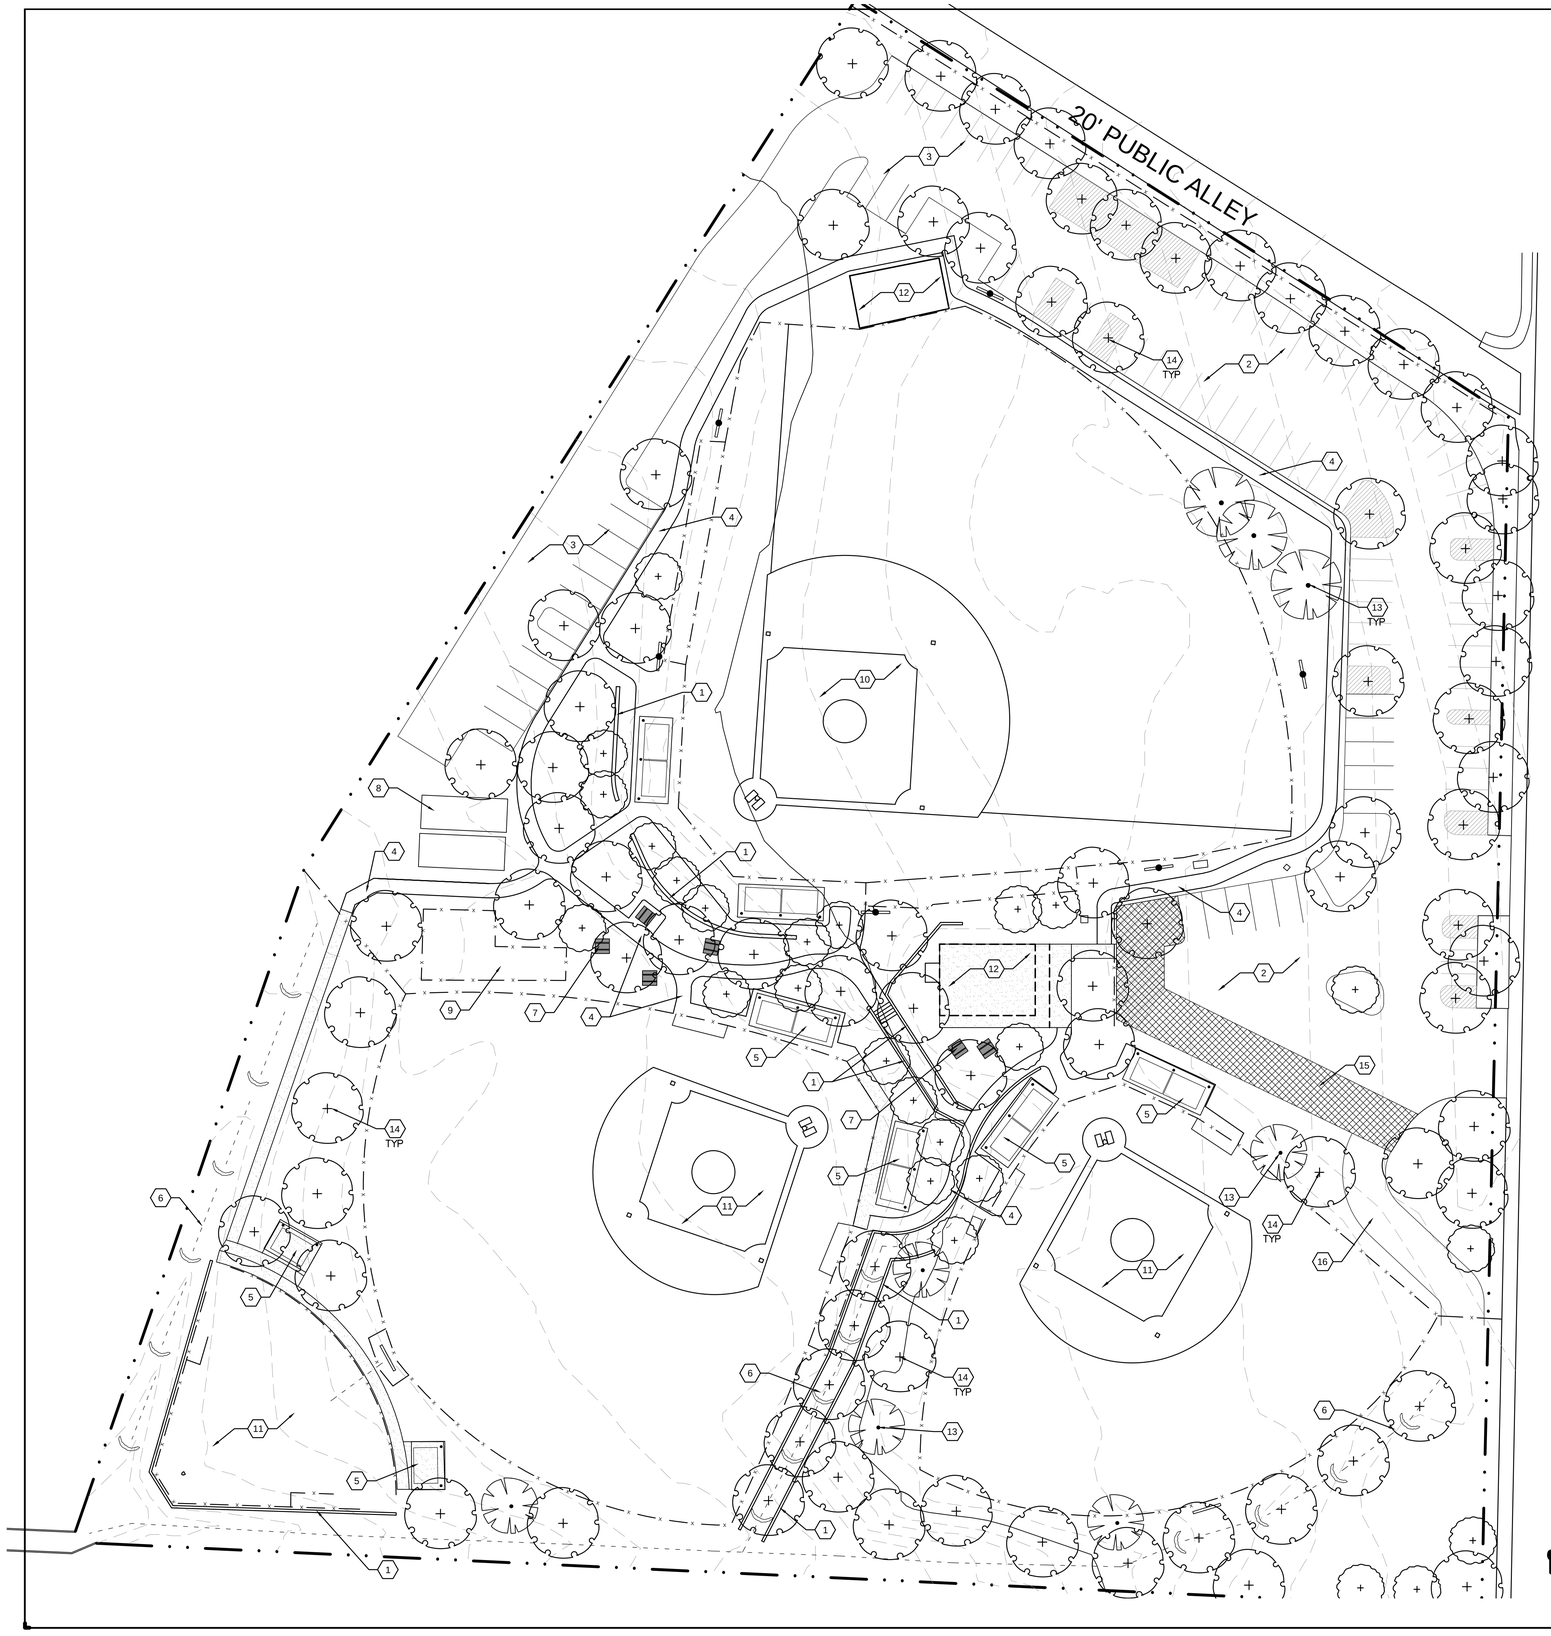

MASTER PLAN KEYED NOTES

1. CONSTRUCT RETAINING WALLS TO ACCOMMODATE GRADE CHANGES
2. RECONSTRUCT ASPHALT PARKING LOT
3. CONSTRUCT ASPHALT PARKING LOT
4. CONSTRUCT CONCRETE WALKS
5. CONSTRUCT SHADE STRUCTURE OVER EXISTING BLEACHERS
6. CONSTRUCT DRAINAGE SWALE WITH COBBLE CHECK DAMS
7. INSTALL NEW PIC NIC TABLES
8. RELOCATED STORAGE UNITS
9. RELOCATED BATTING CAGES
10. REORIENTED INTERMEDIATE FIELD (50–70) INCLUDING BACKSTOP, DUGOUTS, AND LIGHTS
11. EXISTING FIELD TO REMAIN
12. EXISTING BUILDING TO REMAIN
13. EXISTING TREE TO REMAIN
14. NEW TREE
15. PERMEABLE PAVING IN PARKING LOT
16. ACCESS DRIVE

AS–BUILT INFORMATION

CONTRACTOR | DATE
WORK STAKED BY | DATE
INSPECTOR'S ACCEPTANCE BY | DATE
FIELD VERIFICATION BY | DATE
DRAWINGS CORRECTED BY | DATE

MICRO–FILM INFORMATION

RECORDED BY | DATE
NO.

BENCH MARKS

SURVEY INFORMATION

FIELD NOTES

NO.	BY	DATE

ARCHITECTURAL SEAL

REVISIONS

NO.	DATE	REMARKS	BY

DESIGNED BY	GM/KA	DATE	X/XX/XXXX
DRAWN BY	KA	DATE	X/XX/XXXX
CHECKED BY	GM	DATE	X/XX/XXXX

MORROW REARDON WILKINSON MILLER, LTD., LANDSCAPE ARCHITECTS
210 La Veta NE, Albuquerque, NM 87108
505.268.2266 FAX 505.265.9637
mrw@mrwnm.com

CITY OF ALBUQUERQUE
STRATEGIC PLANNING AND DESIGN
PARKS AND RECREATION DEPARTMENT

MILE HIGH LITTLE LEAGUE
SCHEMATIC MASTER PLAN – JUNE, 2014

Design Review Committee	City Engineer Approval	Last Design Update	Mo./Day/Yr.	Mo./Day/Yr.

City Project No.	Zone Map No.	Sheet	Of
XXXXXX	X–XX	XX	XX