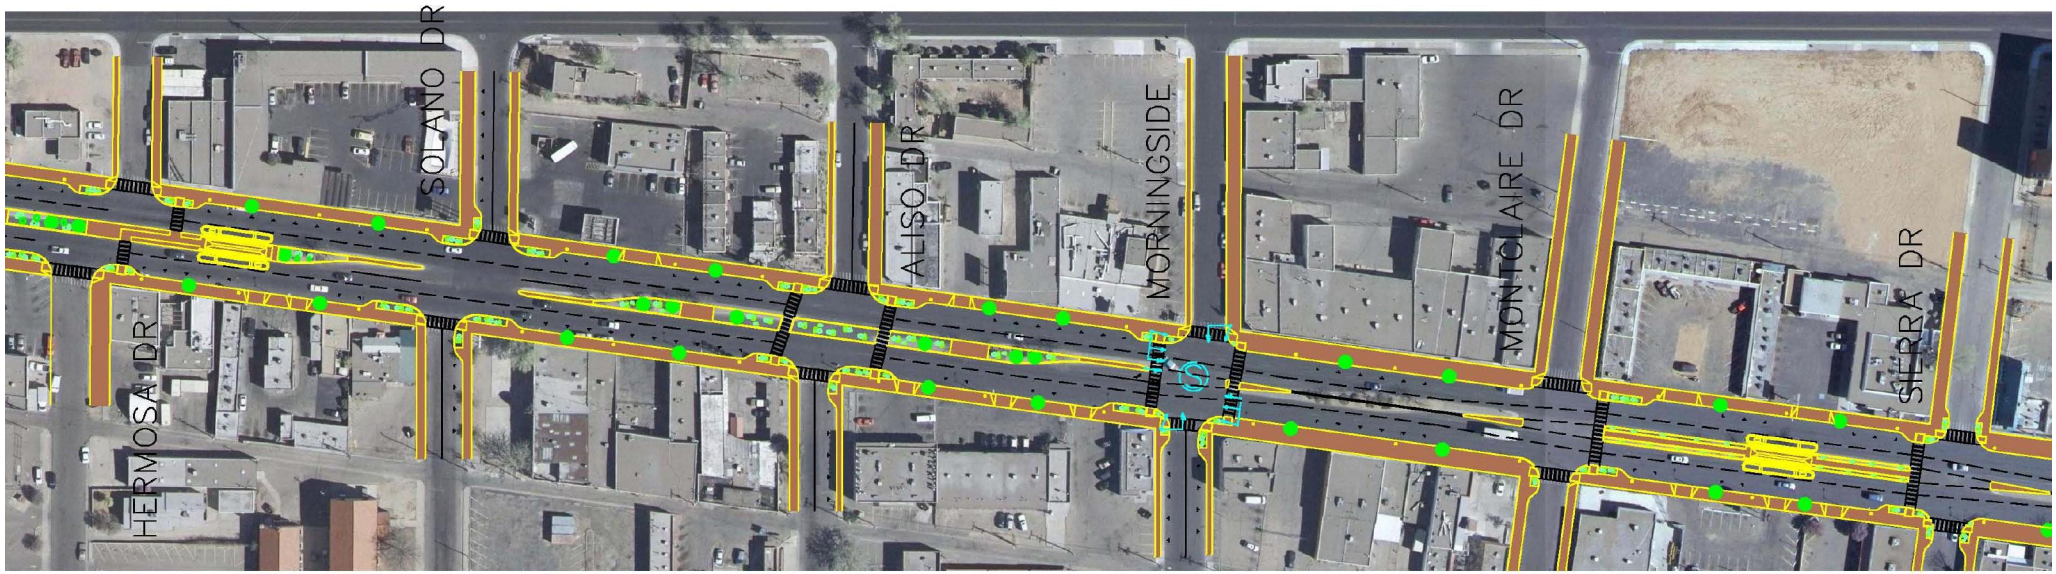

CENTRAL AVENUE CONCEPTUAL STREETSCAPE DESIGN
(HERMOSA DR TO SIERRA DR)

N

GRAPHIC SCALE

150 0 75 150 300

(IN FEET)
1 inch = 150 ft.

LEGEND

- STREET LIGHT
- STREET TREE IN 4X4' TREEWELL
- TRAFFIC SIGNAL

Central Avenue Conceptual Streetscape Plan

Figure 16: Conceptual Streetscape Design