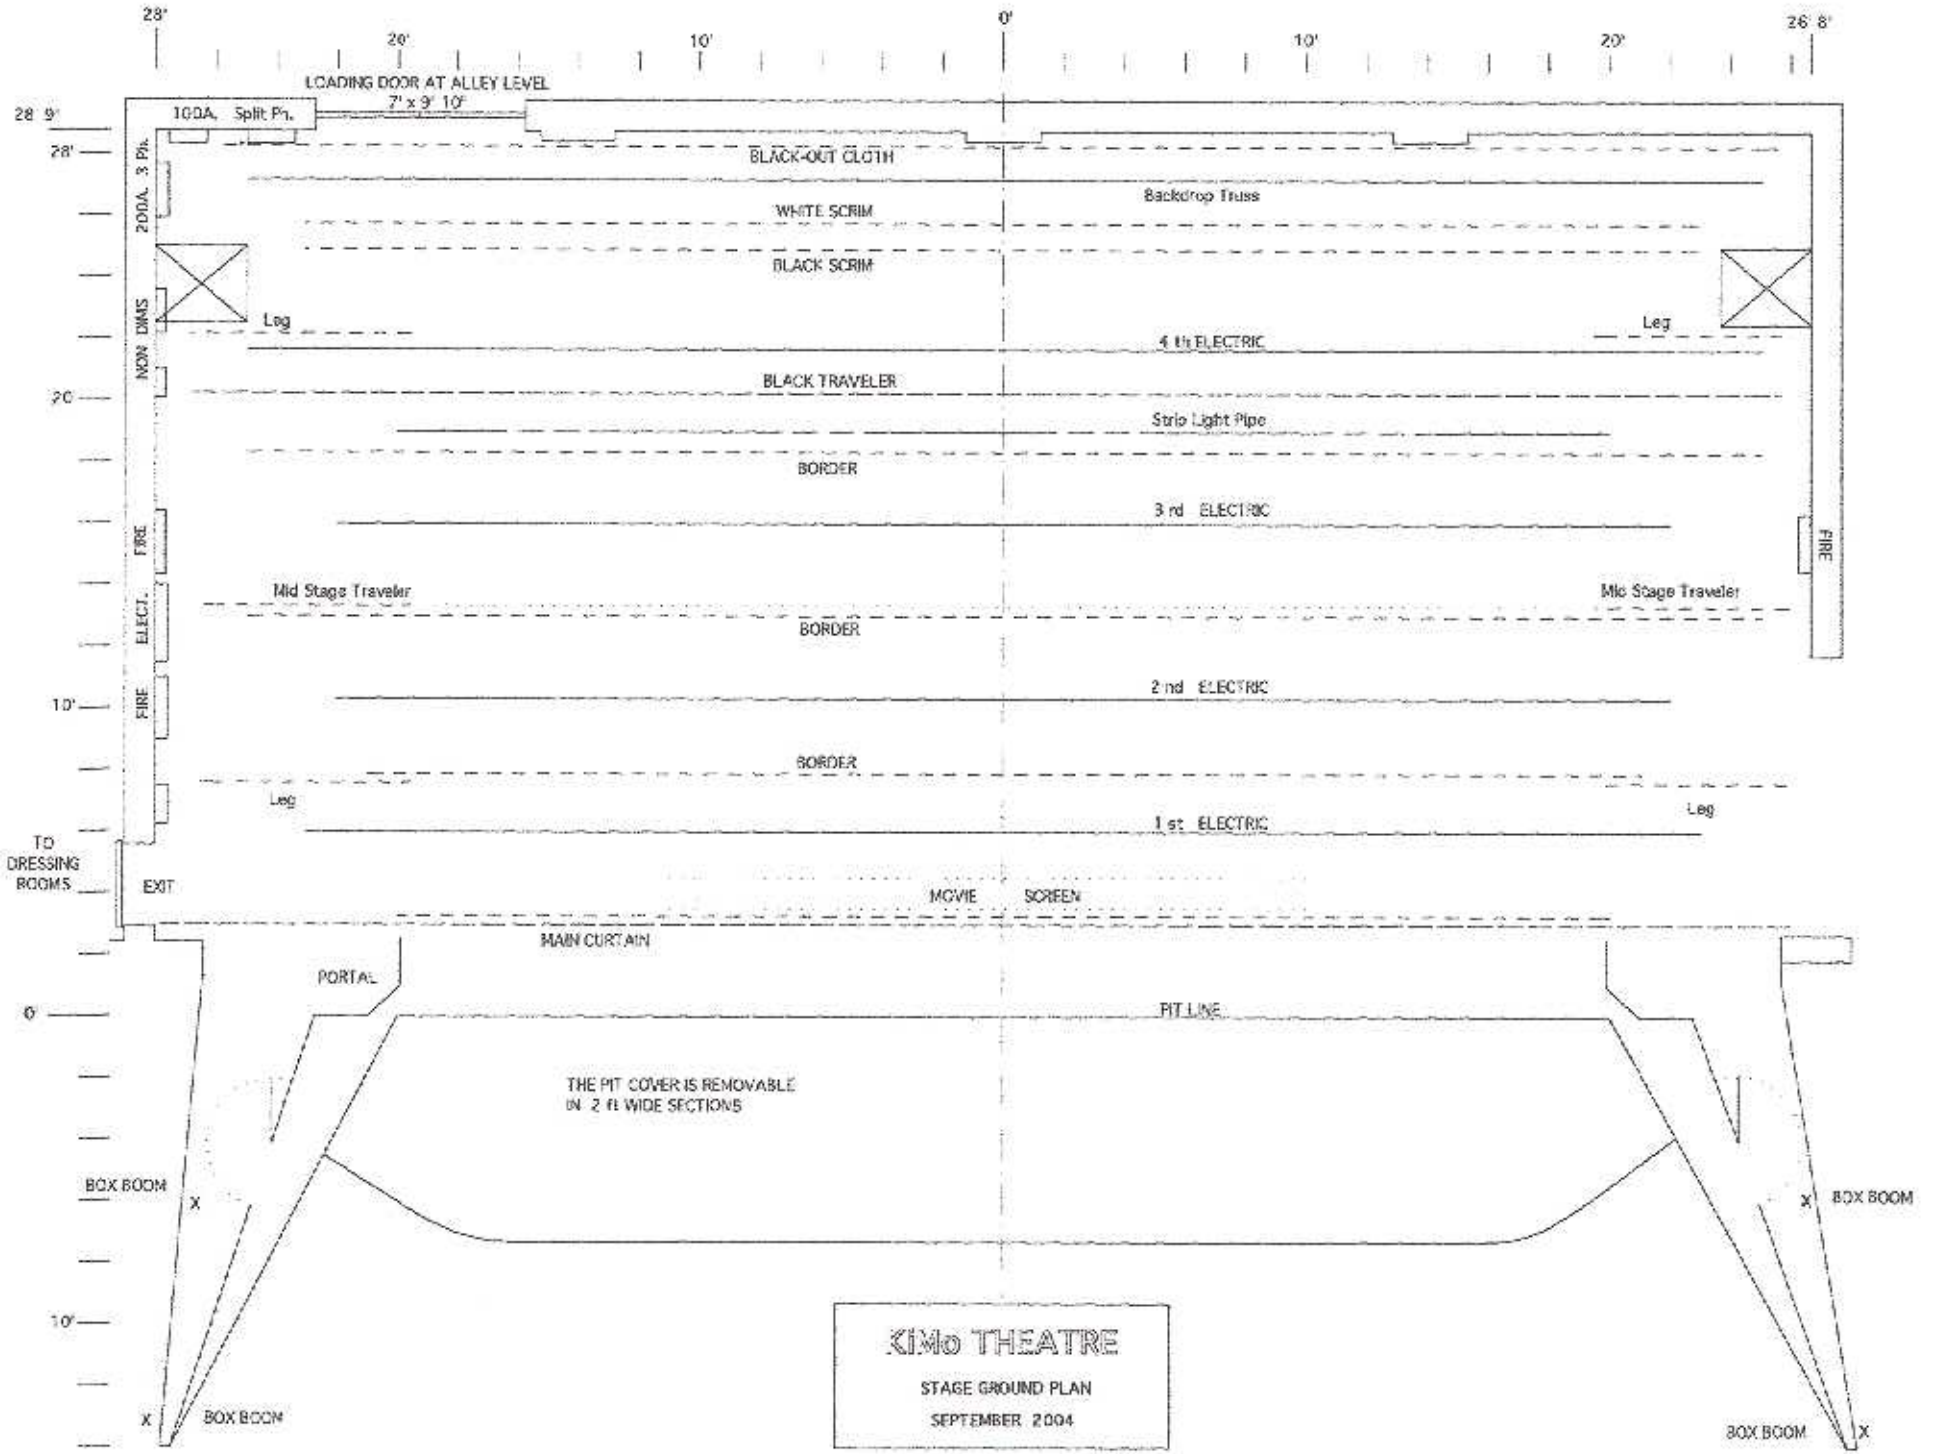
28'
20'
10'
0'
10'
20'
26' 8"
LOADING DOOR AT ALLEY LEVEL
7' x 9' 10'
28' 9"
28'
20
10'
0
100A. Split Pin.
200A. 3 Pin.
NON DIMS
FIRE
ELECT.
FIRE
BLACK-OUT CLOTH
Backdrop Truss
WHITE SCRIM
BLACK SCRIM
Leg
Leg
4 th ELECTRIC
BLACK TRAVELER
Strip Light Pipe
BORDER
3 rd ELECTRIC
FIRE
Mid Stage Traveler
Mid Stage Traveler
BORDER
2 nd ELECTRIC
BORDER
Leg
Leg
1 st ELECTRIC
TO DRESSING ROOMS
EXIT
MOVIE SCREEN
MAIN CURTAIN
PORTAL
PIT LINE
THE PIT COVER IS REMOVABLE IN 2 ft WIDE SECTIONS
BOX BOOM
BOX BOOM
BOX BOOM
BOX BOOM
KiMo THEATRE
STAGE GROUND PLAN
SEPTEMBER 2004