GENERAL NOTES:

1. STATION/OFFSET FOR C&G (ALL TYPES) GIVEN TO LIP OF GUTTER.
2. CURB RAMP & DRIVEWAY STATION/OFFSET GIVEN TO CENTER OF LANDING/RAMP/ DRIVEWAY AT BACK OF CURB.
3. SEE SHEET 9 FOR MEDIAN PEDESTRIAN CROSSING DETAILS.
4. LANDSCAPING AREA IN TRAFFIC CIRCLE SHALL BE EXCAVATED TO A DEPTH OF 2' (AS NEEDED) AND REPLACED WITH CLEAN FILL TO A DEPTH OF 3" BELOW TOP OF CURB. COMPACT TO 85% MOD. PROCTOR.
5. SAW CUT LINES SHALL BE 12" OFF THE LIP OF EXIST. OR PROPOSED C&G; AND PERPENDICULAR WHERE SHOWN. EXCEPTION: IN MEDIAN EXTENSIONS ON SAN PASQUALE AND LAGUNA, SAW CUT SHALL BE 12" BEHIND BACK OF PINNED CURB. SEE TYP. SEC. 1 ON PAGE 7.
6. EXISTING GRAVEL ON-SITE SHALL BE REMOVED AND RE-DISTRIBUTED, FREE OF DIRT, IN NEW GRAVEL AREAS. SEE SHEET 11.
7. CONTRACTOR SHALL PROTECT EXISTING LANDSCAPING.
8. SEE SHEET 8 FOR SLEEVING PLAN.

LEGEND:

- 4" COLORED & TEXTURED PCCP (6" IN TRAFFIC CIRCLE APRON) PER SD 2408 & 2502 COLOR: BUILDOLOGY BROWN PATTERN: BRICK
- LANDSCAPING AREA (SEE NOTE 4)
- INSTALL GRAVEL, 4" DEPTH COLOR: BUILDOLOGY BROWN (NO EXCAVATION)
- SAW CUT LINE
- SECTION # / SHEET #

KEYED NOTES:

1. ADJUST MH TO GRADE (SEE SD 2461)

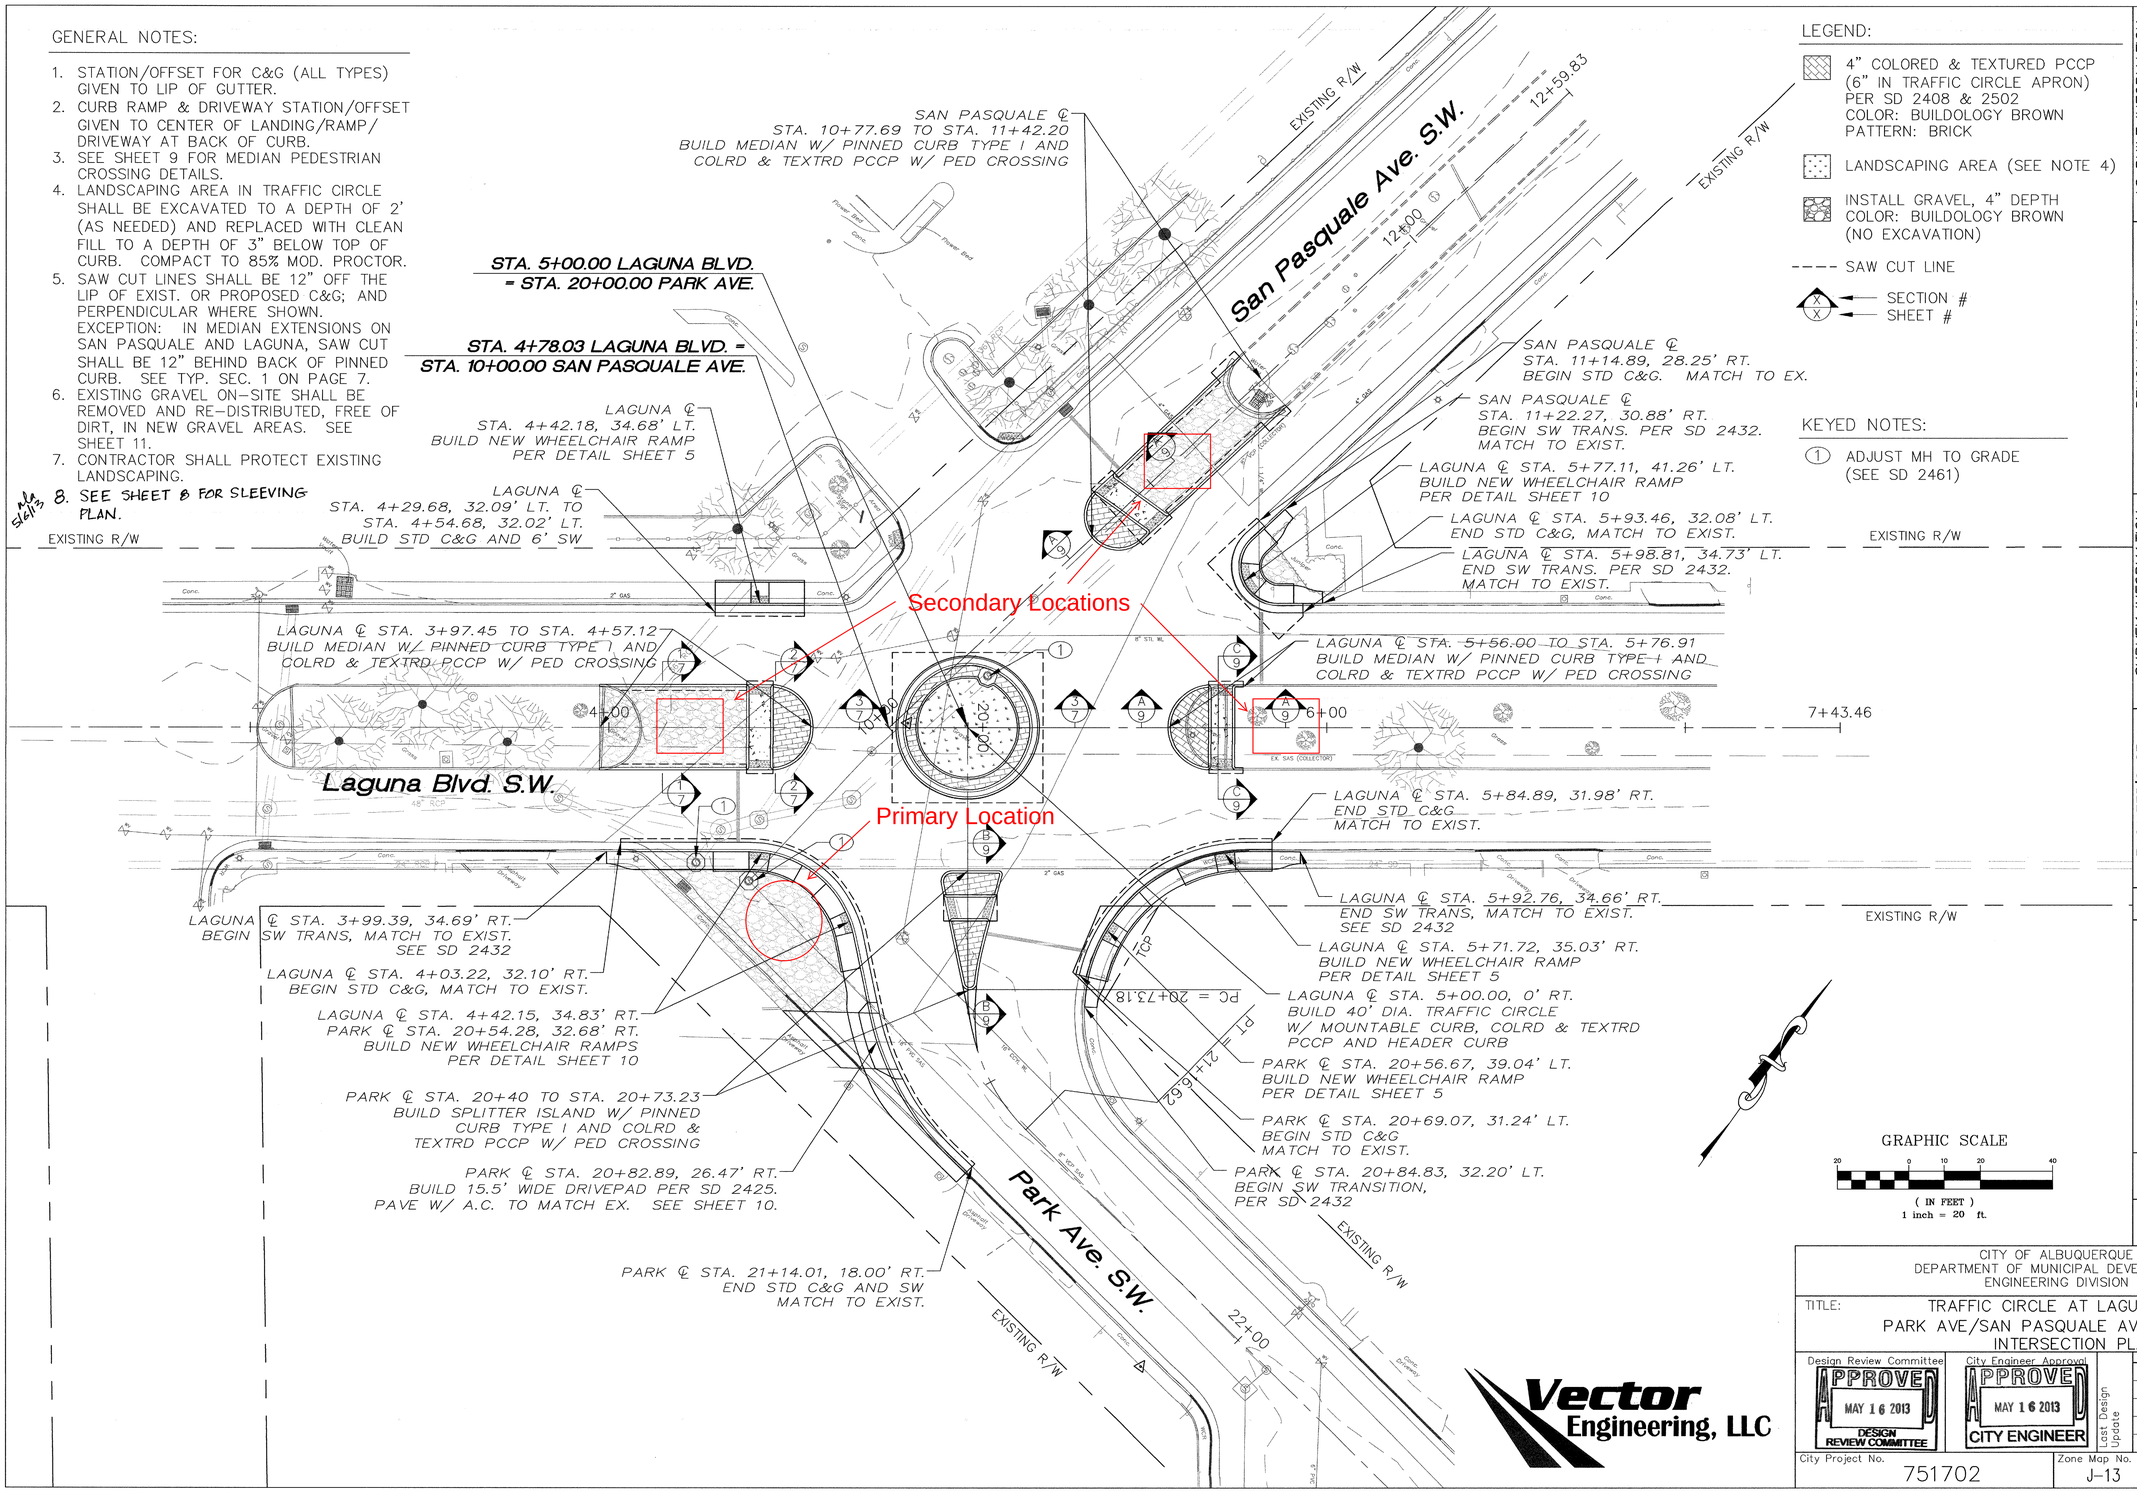

Vector Engineering, LLC

AS BUILT INFORMATION

CONTRACTOR		DATE
SURVEY MARKS VERIFIED BY		DATE
INSPECTOR'S ACCEPTANCE BY		DATE
FIELD VERIFICATION BY		DATE
DRAWINGS CORRECTED BY		DATE

MICRO-FILM INFORMATION

RECORDED BY	DATE
NO.	

BENCH MARKS

BENCH MARK IS A CITY OF ALBUQUERQUE SURVEY CONTROL 3 1/4 INCH ALUMINUM DISC RIVETED TO A PIPE 0.3 FEET ABOVE THE GROUND AND IS STAMPED "14-J12 1989" LOCATED ON THE SOUTH SIDE OF CENTRAL AVENUE, NORTH OF THE RIO GRANDE BRIDGE. DATUM NAVD 1988, ELEV. 4965.465

SURVEY INFORMATION

FIELD NOTES

NO.	BY	DATE

ENGINEER'S SEAL

NANCIE L. ADAMS, NEW MEXICO, 14494, REGISTERED PROFESSIONAL ENGINEER

REMARKS

REVISIONS

NO.	DATE	BY

DESIGN

		DATE
DESIGNED BY	NLA	4/23/13
DRAWN BY	NLA	4/23/13
CHECKED BY	SL/JP	4/13

CITY OF ALBUQUERQUE
DEPARTMENT OF MUNICIPAL DEVELOPMENT
ENGINEERING DIVISION

TITLE: TRAFFIC CIRCLE AT LAGUNA BLVD/ PARK AVE/SAN PASQUALE AVE INTERSECTION INTERSECTION PLAN

Design Review Committee: APPROVED MAY 16 2013 DESIGN REVIEW COMMITTEE

City Engineer Approval: APPROVED MAY 16 2013 CITY ENGINEER

Last Design Update

No. / Day / Yr.	No. / Day / Yr.

City Project No.	Zone Map No.	Sheet	Of
751702	J-13	4	14