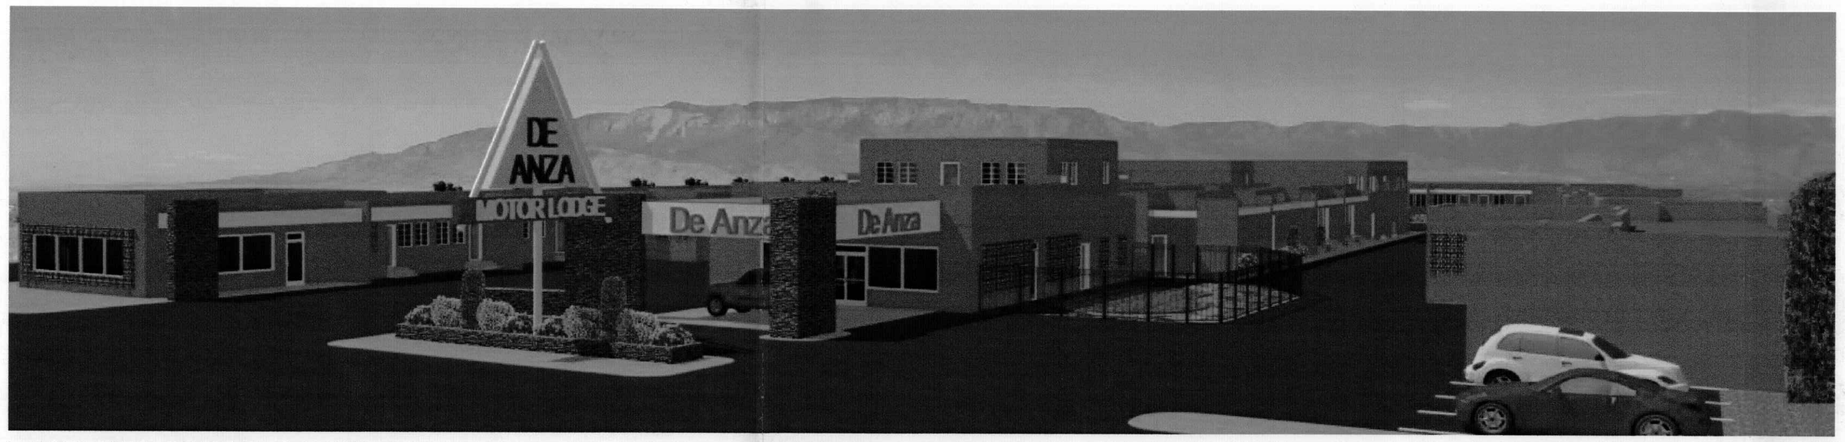

THE DE ANZA AS-IS

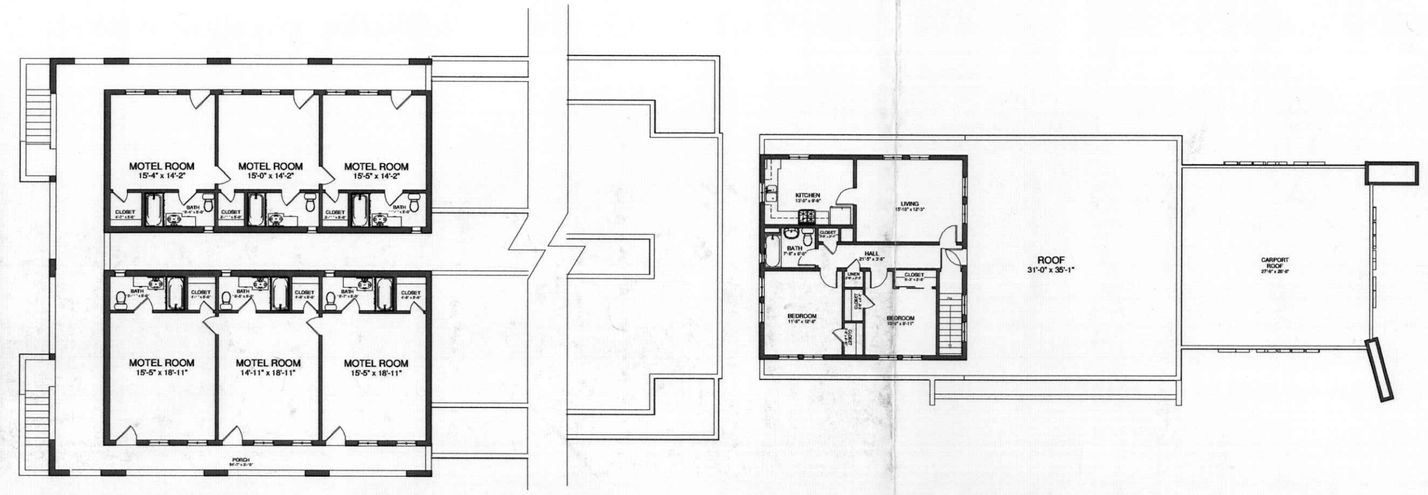

AS-IS SECOND LEVEL PLAN
SCALE: 1/16" = 1'-0"

AS-IS
BASEMENT PLAN
SCALE: 1/16" = 1'-0"

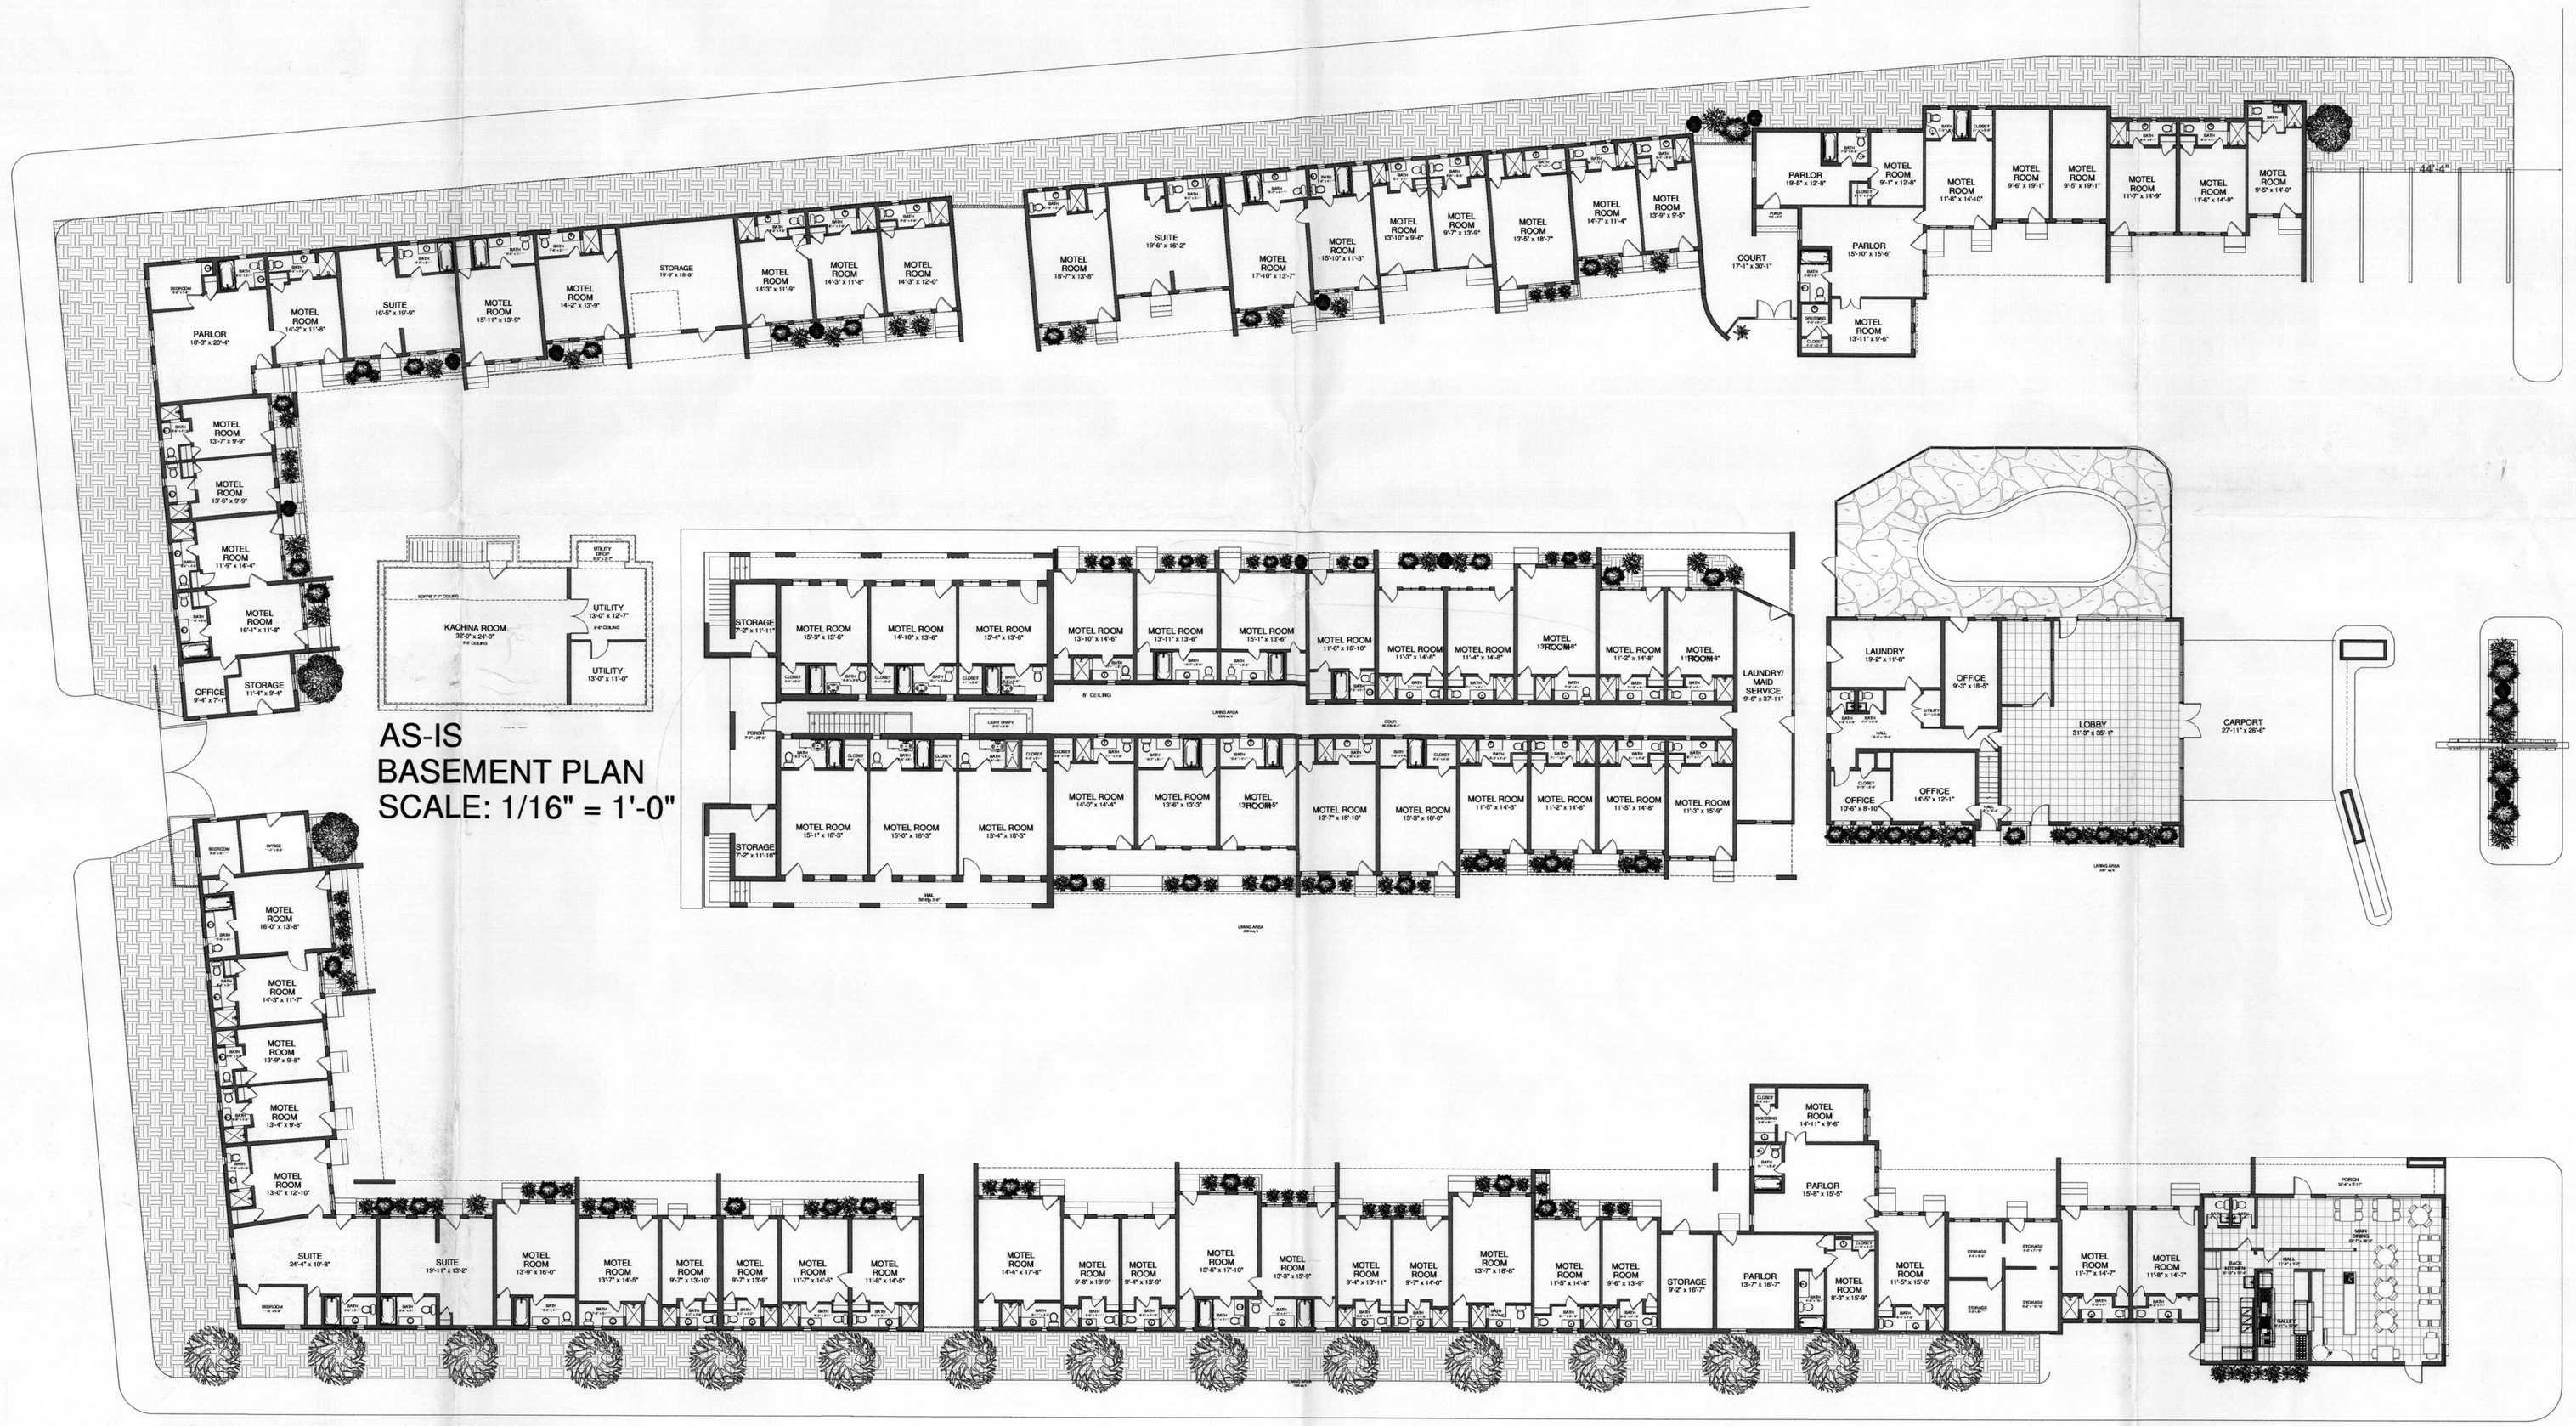

AS-IS MAIN LEVEL PLAN
SCALE: 1/16" = 1'-0"

Nob Hill DEVELOPMENT CORP

REVISIONS		
jaf	SCHOOL-I	03/20/2008
jaf	STUDIO-II	06/29/2008
jaf	STUDIO-III	08/05/2008
jaf	STUDIO-III.K	08/11/2008

DE ANZA MOTEL PRESENTATION III.K

4301 CENTRAL AVE NE
ALBUQUERQUE, NM

DATE:	08/05/2008
DESIGNED BY:	JAMES FENTON
DRAWN BY:	JAF
MODELS BY:	JAF

DESIGN BY
JAF CONCEPTS
(505)315-9644

SHEET NO: 5/6