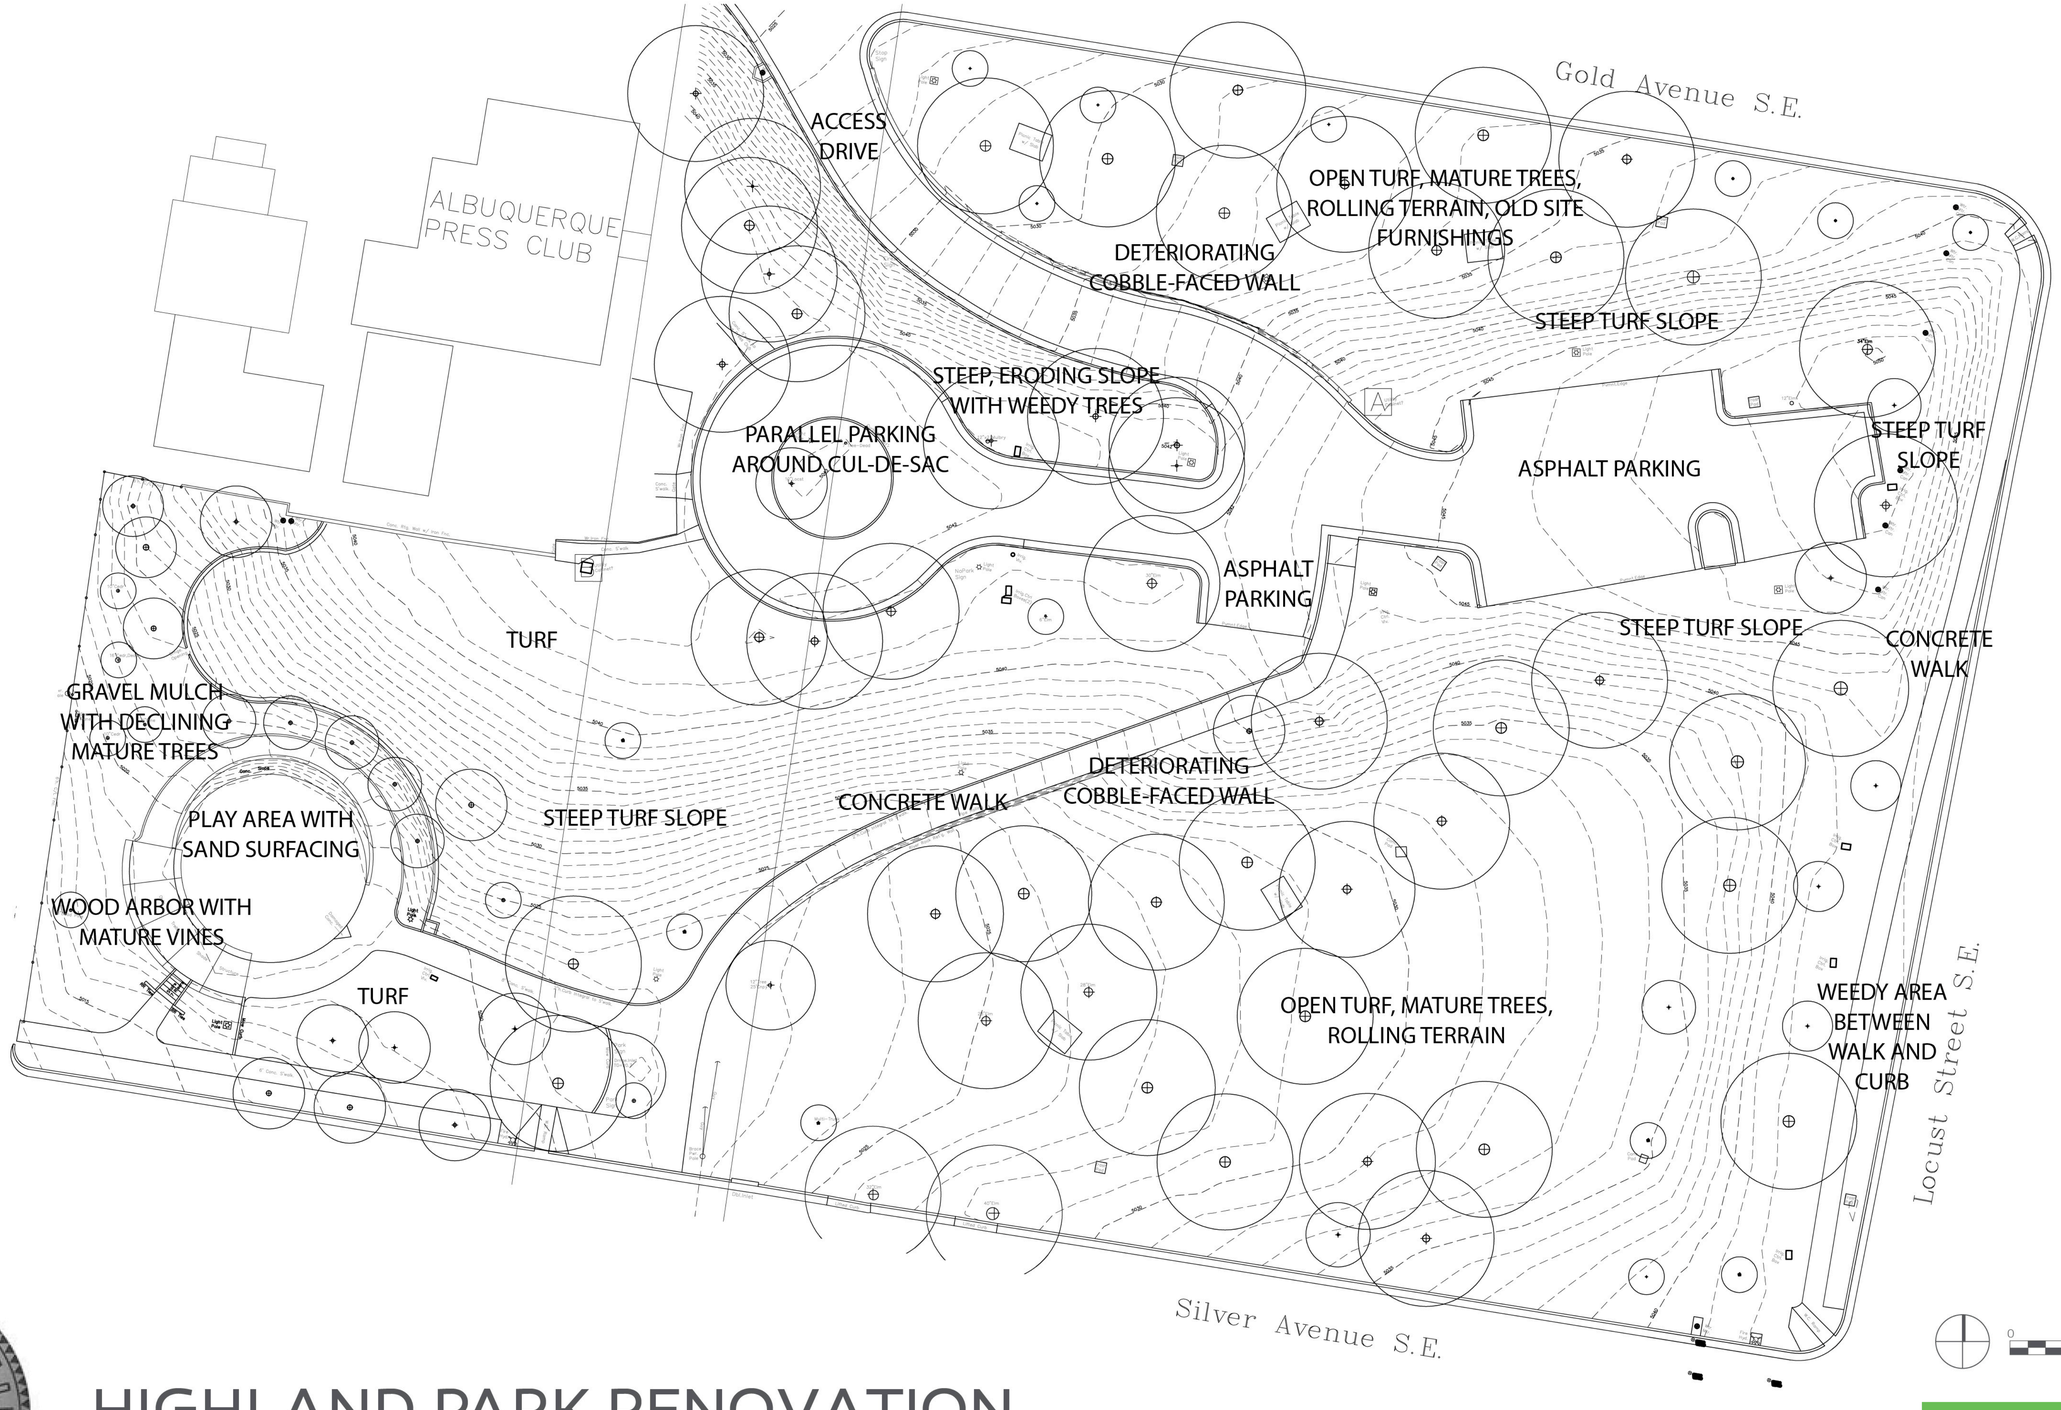

HIGHLAND PARK RENOVATION

EXISTING CONDITIONS

11/12/14

MRWM
LANDSCAPE ARCHITECTS
Morrow Reardon Wilkinson Miller, Ltd.